APN#: 304-78-725; 304-78-726; 304-78-769; ARE SHOWN HERE. 304-78-766; 304-78-767; 304-78-762; ARE NOT SHOWN HERE.

This is a copy of a county map. The Seller and Auctioneer make no warranties regard: map accuracy, land use restrictions, legal or physical access, road improvements, or any lack thereof. Please inspect the property personally prior to bidding at the auction.

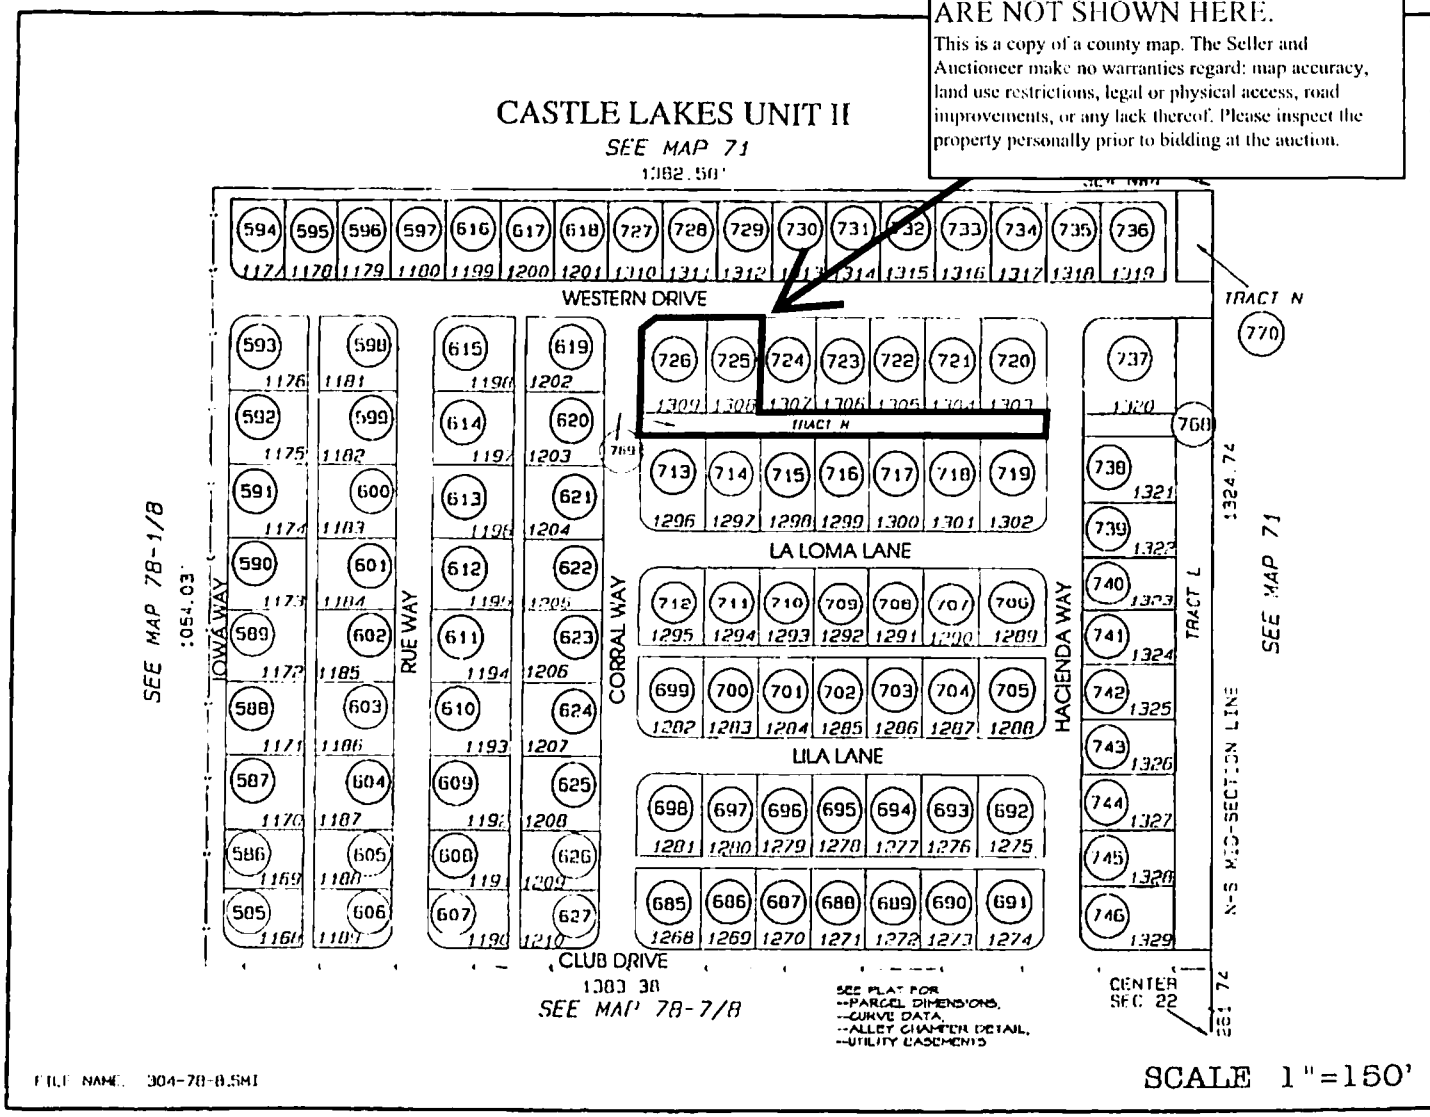

BOOK	MAP	PG.
304	78	8/8
TWNS.	RANGE	SEC.
5 N	13 W	22

SECTION DETAIL:

SE NW

AREA CODE:	REVISION:
3001	3/6/03

-N-

LA PAZ COUNTY ASSESSOR

GEORGE NAULT

ASSESSOR PARCEL MAP

FOR INFORMATION ONLY

NO LIABILITY ASSUMED

La Paz, AZ, 2005-2006 - 304-78-769, AZ, Sheet: